
Provided by:
08
PARCELQUEST

416-431
-432

THIS MAP WAS PREPARED FOR ASSESSMENT PURPOSES ONLY. NO LIABILITY IS ASSUMED FOR THE ACCURACY OF THE DATA SHOWN. ASSESSOR'S PARCELS MAY NOT COMPLY WITH LOCAL SUBDIVISION OR BUILDING ORDINANCES.

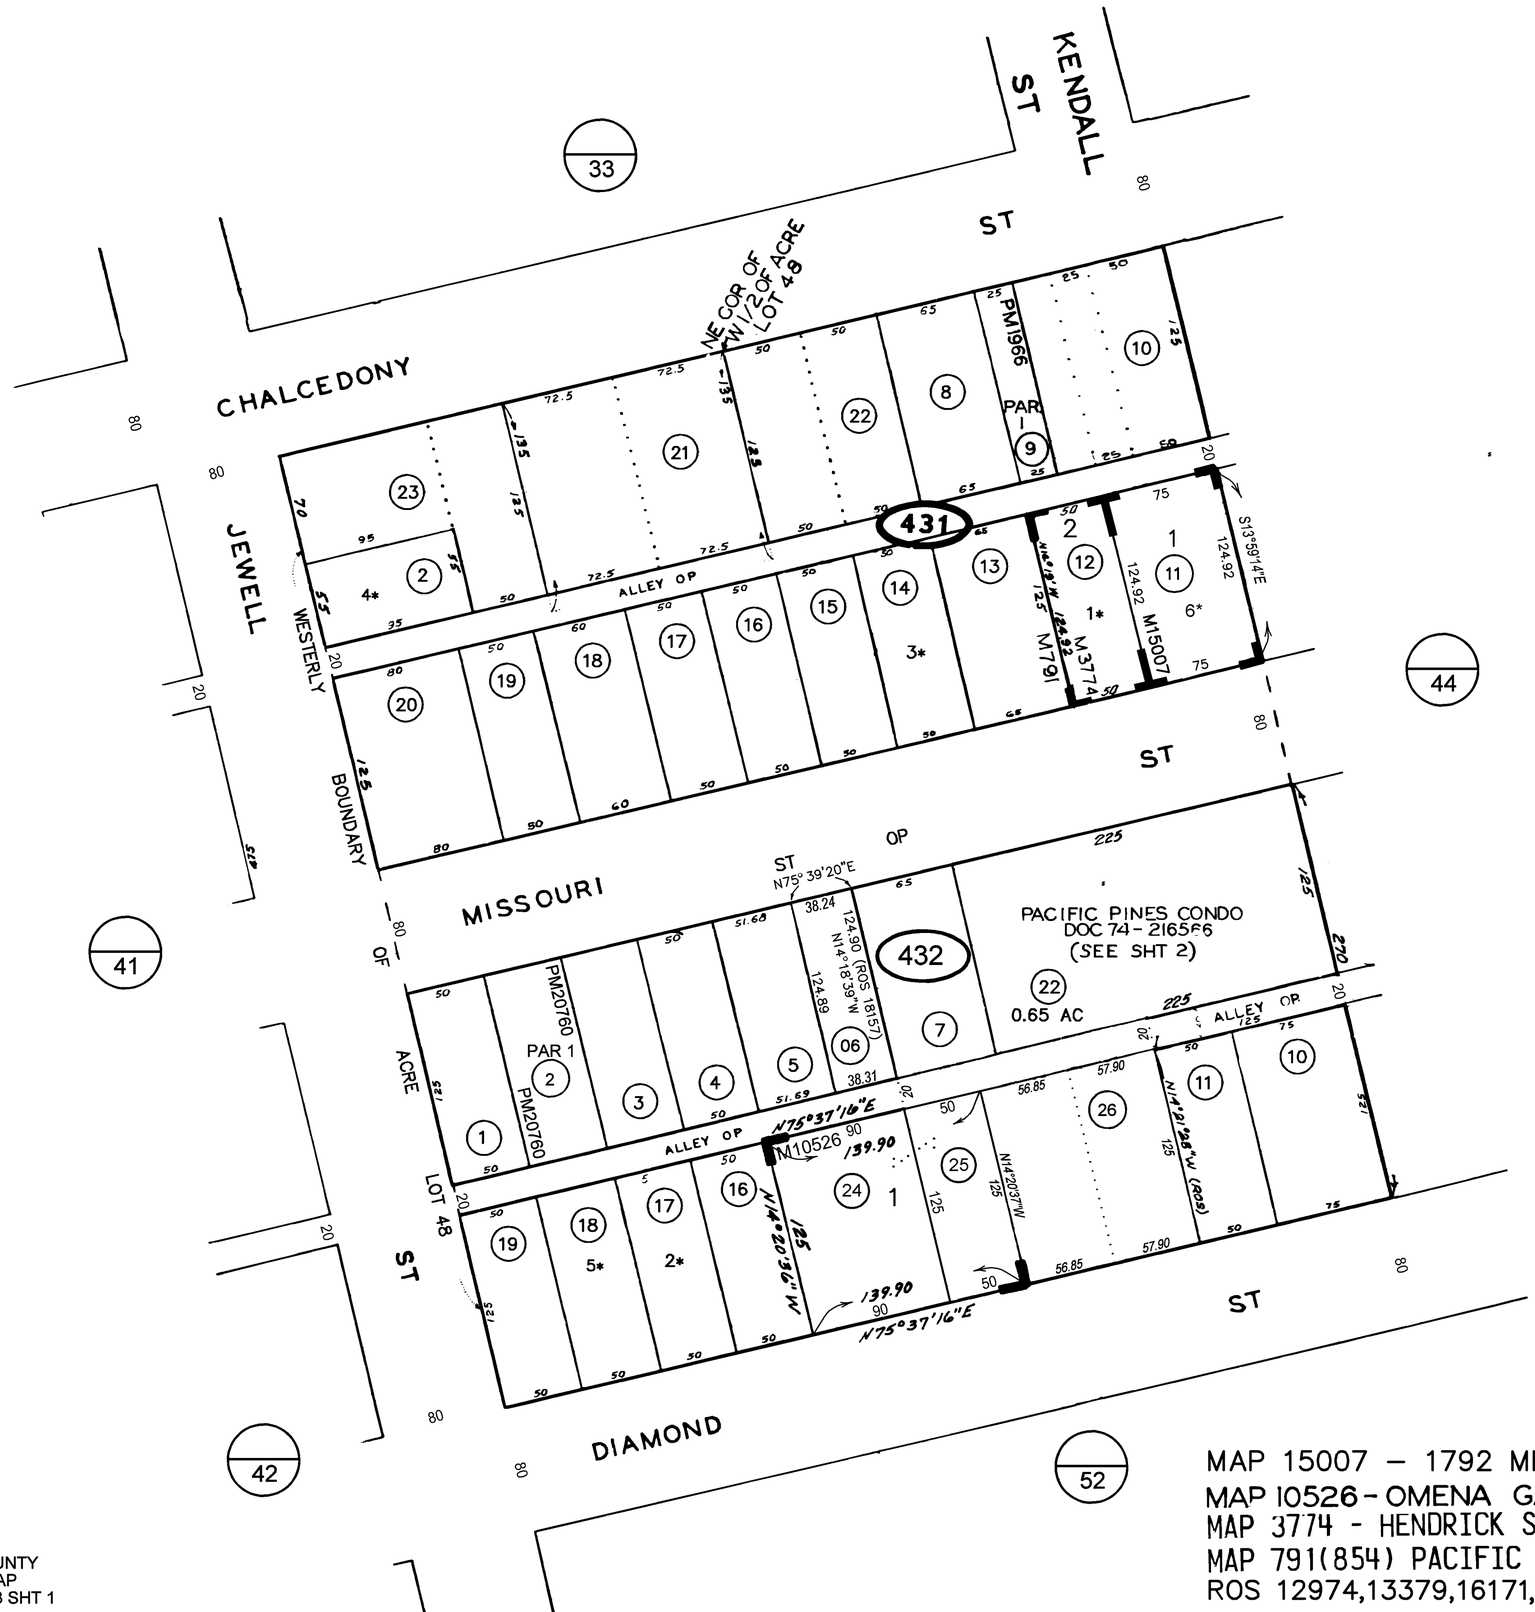

416-43
SHT 1 OF 3

1"=100'
N

11/24/2010 ACR

CHANGES

BLK	OLD	NEW	YR	CJT	
432	9	21&OP	66	1959	
431	6&7	22	74	6034	
432	8,21	CONDM 22	75	527	
432	22 SUB. ID. 05	APP.	77	5986	
432	PICK UP	22 SUB. ID 16	77	4089	
432	22 SUB ID. 16	KILL	77	439	
431	1&3	23	83	2443	
432	14&15	23	83	171	
431	12	CONDM	83	624	
432	17	CONDM	85	688	CC
431	14	CONDM	88	630	RC
431	2	CONDO	98	630	
432	18	CONDO	00	540	
432	23	24&25	04	1525	
431	11	CONDO	06	694	CC
432	12&13	26	10	1205	
432	20	KILL	11	1237	

1* CONDO
FORECAST I
DOC82-185742
(SEE SHT 2)

2* CONDO
TEMPEST I
DOC84-340975
(SEE SHT 2)

3* CONDO
MISSOURI STREET
HOMEOWNER'S ASSOCIATION
DOC87-470034
(SEE SHT 3)

4* CONDO
GOLDEN JEWELL TOWNHOMES
DOC98-083273
(SEE SHT 3)

5* CONDO
1712 DIAMOND ST
DOC99-330903
(SEE SHT 3)

6* CONDO
MISSOURI PACIFIC
CONDOMINIUM ASSOCIATION
DOC 05-769184
(SEE SHT 2)

MAP 15007 - 1792 MISSOURI STREET
MAP 10526 - OMENA GARDENS (CONDO)
MAP 3774 - HENDRICK SUB
MAP 791(854) PACIFIC BEACH AMENDED MAP - POR ACRE LOT 48
ROS 12974,13379,16171,18157

M5
3-8-74

SAN DIEGO COUNTY
ASSESSOR'S MAP
BOOK 416 PG 43 SHT 1


08 Provided by:
PARCELQUEST

416-432

THIS MAP WAS PREPARED FOR ASSESSMENT PURPOSES ONLY. NO LIABILITY IS ASSUMED FOR THE ACCURACY OF THE DATA SHOWN. ASSESSOR'S PARCELS MAY NOT COMPLY WITH LOCAL SUBDIVISION OR BUILDING ORDINANCES.


TEMPEST I
DOC.84-340975
POR LOT 48 - MAP 791

ASSESSMENT PAR NO
416-432-17 SUB ID 01 - 04

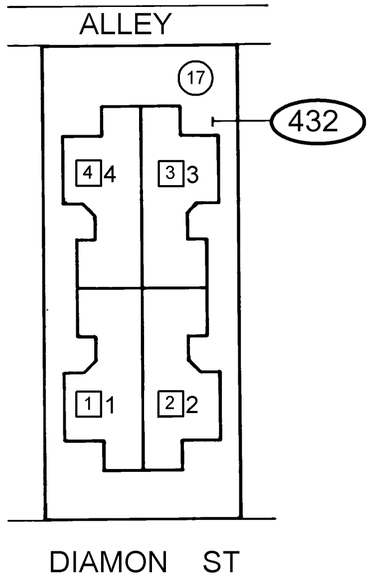


FORECAST I
DOC.82-185742
LOT 2 - MAP 3774

ASSESSMENT PAR NO
416-431-12 SUB ID 01 - 04

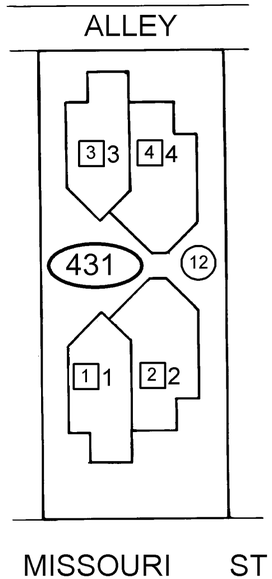

PACIFIC PINES
DOC. 74-216566
POR LOT 48 - MAP 791

ASSESSMENT PAR NO
416-432-22 SUB ID 01 - 15

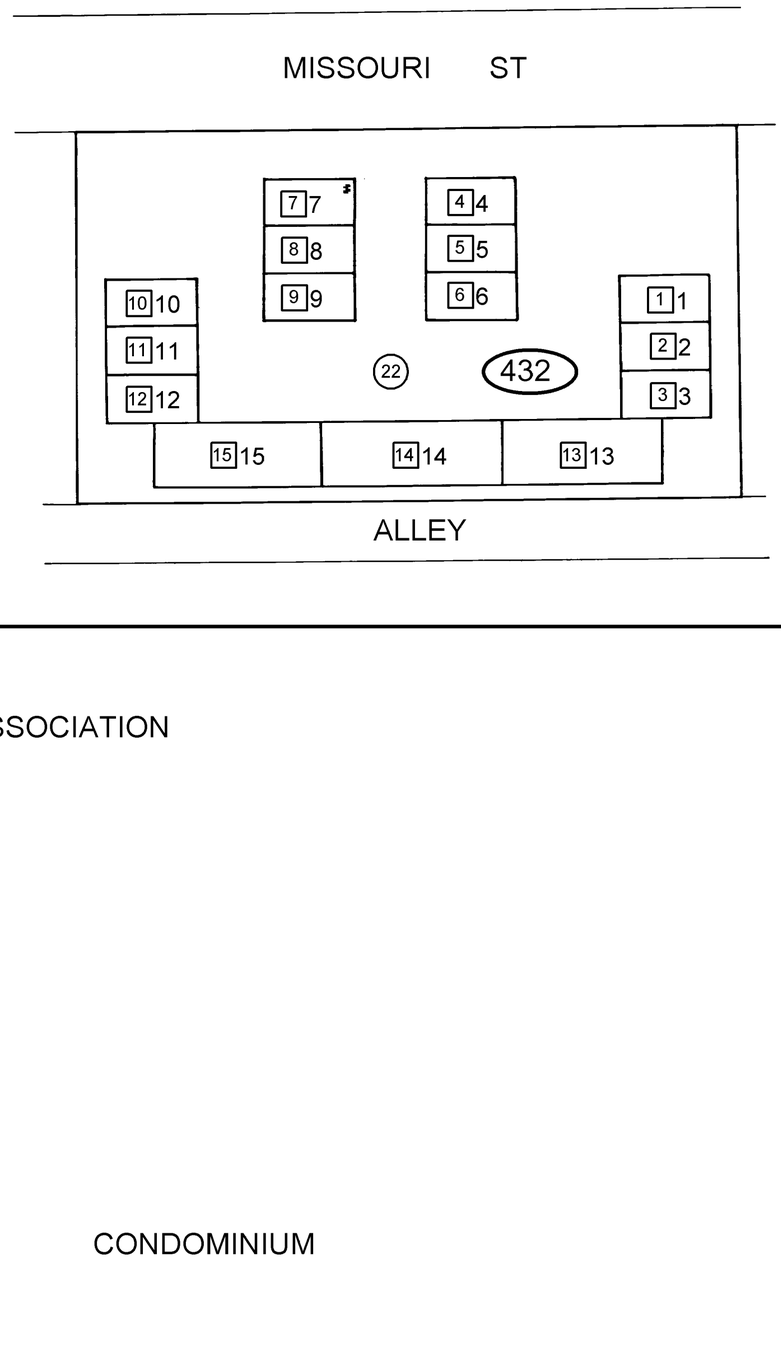


416-43
SHT 2

01/25/06 ARS

N

NO SCALE

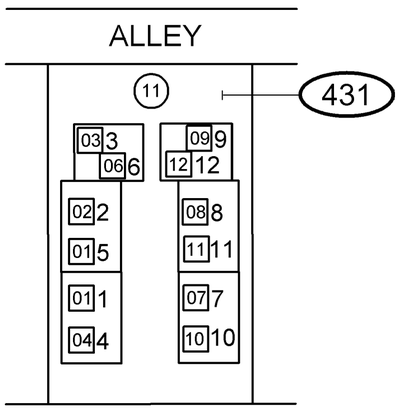


MISSOURI PACIFIC CONDOMINIUM ASSOCIATION
DOC05-769184
LOT 1 - MAP 15007

ASSESSMENT PAR NO
416-431-11 SUB ID 01 - 12

CONDOMINIUM


SAN DIEGO COUNTY
ASSESSOR'S MAP
BOOK 416 PAGE 43 SHT 2

Provided by:
08
PARCELQUEST

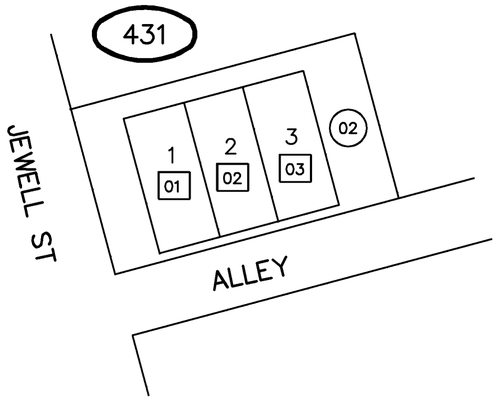

GOLDEN JEWELL TOWNHOMES
DOC 98-083273
MAP 791*POR LOT 48

ASSESSMENT PARCEL NO
416-431-02 SUB ID [01] - [03]

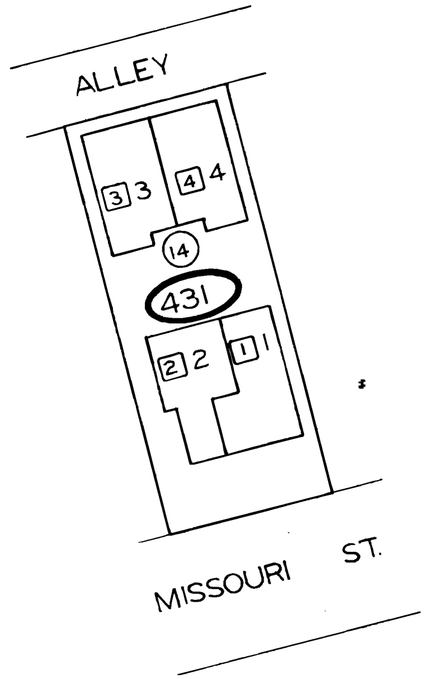


416-43
SHT 3
7/13/99 NHC

NO SCALE

MISSOURI STREET HOMEOWNERS ASSOCIATION
DOC. 87-470034
POR LOT 48
MAP 791

ASSESSMENT PARCEL NO.
416-431-14 SUB ID [01] - [04]

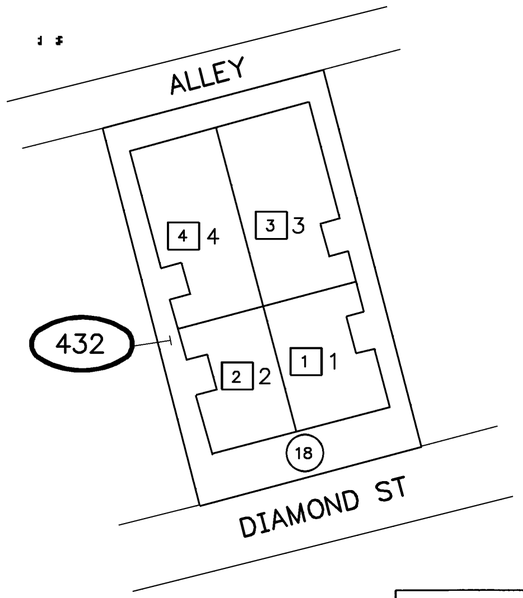

1712 DIAMOND STREET
DOC99-330903
POR LOT 48
MAP 791

ASSESSMENT PAR NO
416-432-18 SUB ID [01] - [04]

KEITH HARRIS 12-29-87

SAN DIEGO COUNTY
ASSESSOR'S MAP
BOOK 416 PAGE 43 SHT 3

THIS MAP WAS PREPARED FOR ASSESSMENT PURPOSES ONLY. NO LIABILITY IS ASSUMED FOR THE ACCURACY OF THE DATA SHOWN. ASSESSOR'S PARCELS MAY NOT COMPLY WITH LOCAL SUBDIVISION OR BUILDING ORDINANCES.

CONDOMINIUMS