08 Provided by: PARCELQUEST

L416-441/-442

416-44
SHT 1 OF 3

1"=100'

09/18/2013 KJA



CHANGES				
BLK	OLD	NEW	YR	CUT
442	11	22-23	71	6380
441	9&10	20	72	1907
442	18	CONDM	83	529 CC
442	9	CONDM	84	509 CC
442	17	CONDM	84	681
441	13	CONDM	90	628
441	2	CONDM	91	528 CC
442	5&6	CONDM 24	92	505
441	5	21&22	10	1044 CC

1* CONDO
PARK DIAMOND
DOC82-045961
(SEE SHT 2)

2* CONDO
SPIRIT OF ST LOUIS
DOC 83-048309
(SEE SHT 2)

3* CONDO
DIAMOND HILL
DOC83-356612
(SEE SHT 2)

4* CONDO
1860 MISSOURI ST
DOC89-546686
(SEE SHT 2)

5* CONDO
CHALCEDONY ST
DOC90-230426
(SEE SHT 2)

6* CONDO
MISSOURI STREET
DOC91-092200
(SEE SHT 3)

7* CTRL #8865
TPM
MAP WAIVER NO. 221965

SAN DIEGO COUNTY
ASSESSOR'S MAP
BOOK 416 PAGE 44 SHT 1 OF 3

THIS MAP WAS PREPARED FOR ASSESSMENT PURPOSES ONLY. NO LIABILITY IS ASSUMED FOR THE ACCURACY OF THE DATA SHOWN. ASSESSOR'S PARCELS MAY NOT COMPLY WITH LOCAL SUBDIVISION OR BUILDING ORDINANCES.

MAP 924 - HAUSERS SUB
ROS 17399

Provided by:
PARCELQUEST

03

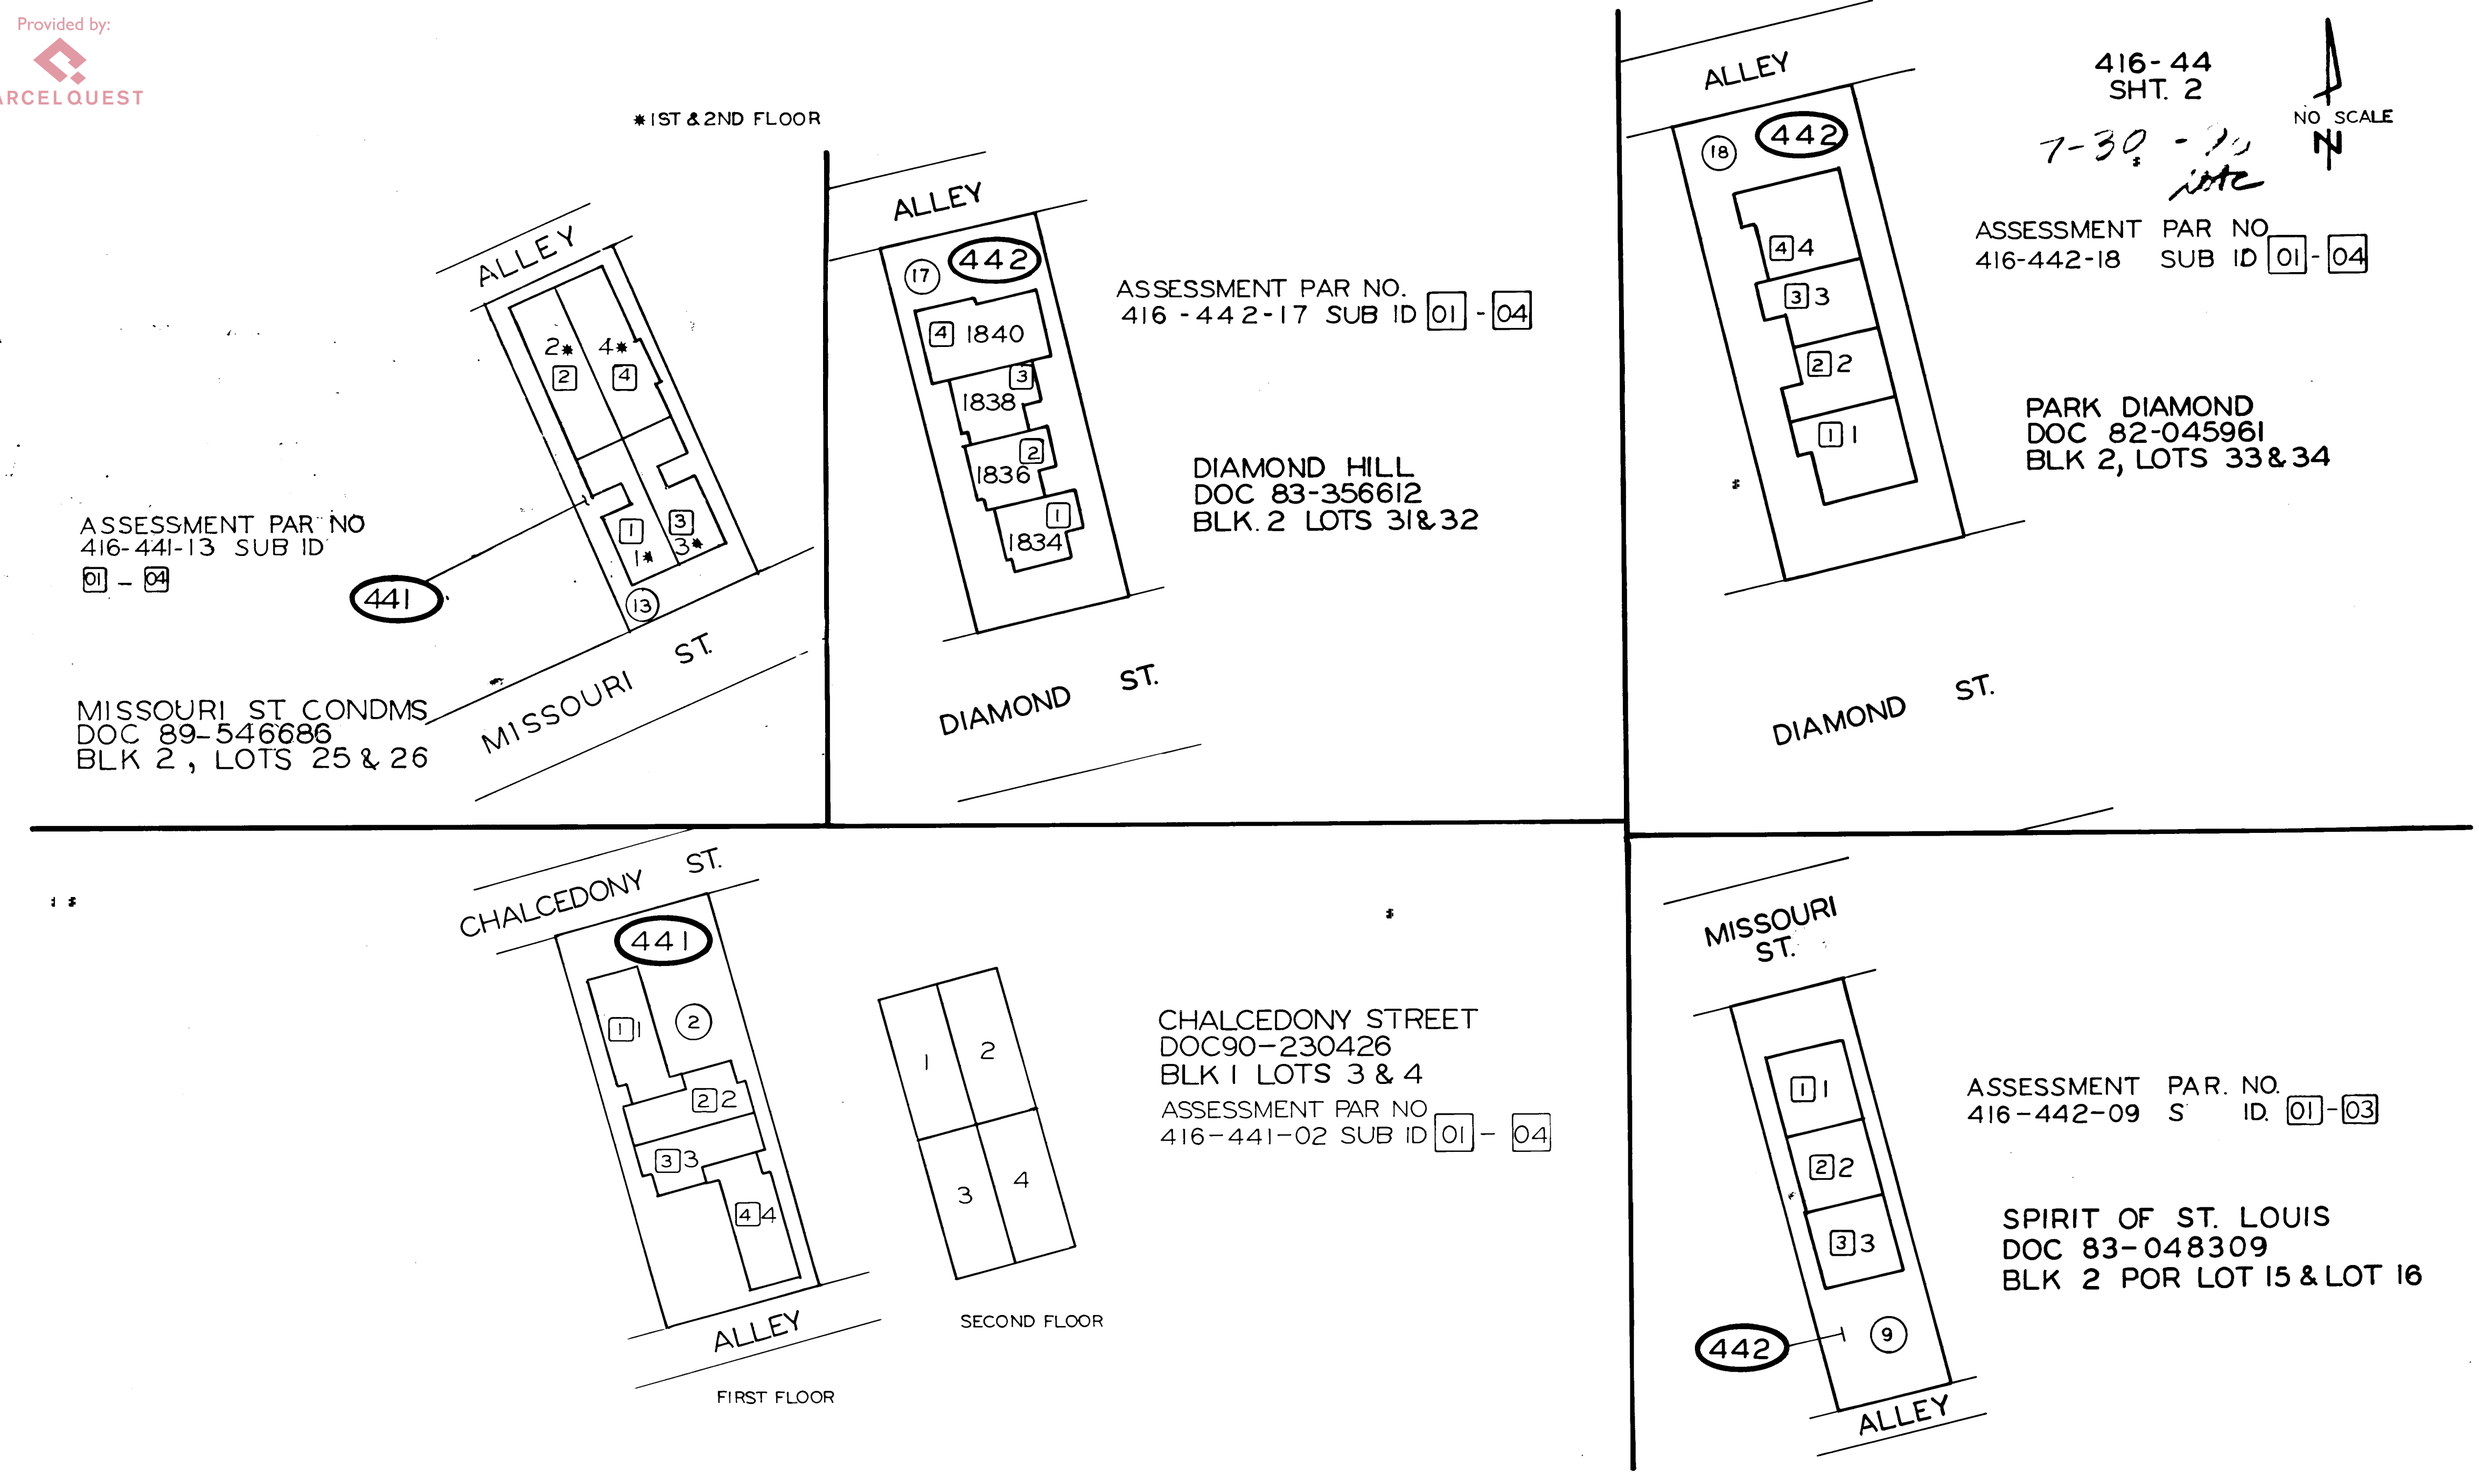

NOTE: EACH SUB ID INCLUDES AN UND. INT IN ITS RESPECTIVE COMMON AREA

CONDOMINIUMS
MAP 924 - HAUSER'S SUB

SAN DIEGO COUNTY
ASSESSOR'S MAP
BOOK 416 PAGE 44 SHT. 2
MAPPED FOR ASSESSMENT PURPOSES ONLY

Provided by:
PARCEL QUEST

416–44
SHT. 3

NO SCALE

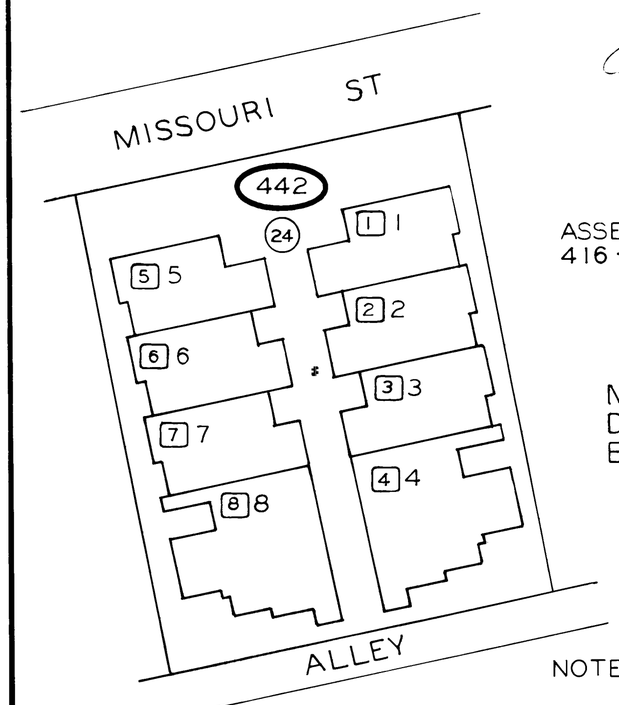

ASSESSMENT PAR NO
416-442-24 SUB ID 01 - 08

MISSOURI ST CONDMS
DOC 91-092200
BLK 2 , LOTS 8,9,10& 11

NOTE: EACH SUB ID INCLUDES AN UND INT IN COMMON AREA

BAC
6-10-91

SAN DIEGO COUNTY
ASSESSOR'S MAP
BOOK 416 PAGE 44 SHT. 3

THIS MAP IS PREPARED FOR ASSESSMENT PURPOSES ONLY.

CONDOMINIUMS
MAP 924 – HAUSER'S SUB