
MAP
OF
OCEAN VILLA TRACT

Being a Subdivision of Lot 13, of
Pueblo Lot 1783,
SAN DIEGO, CAL.

Surveyed Dec, 1905, by W. M. Rumsey, Civil Eng.
Scale: 100ft = 1inch

2"X2" Plugs at all corners.
Witness Posts at Street Corners

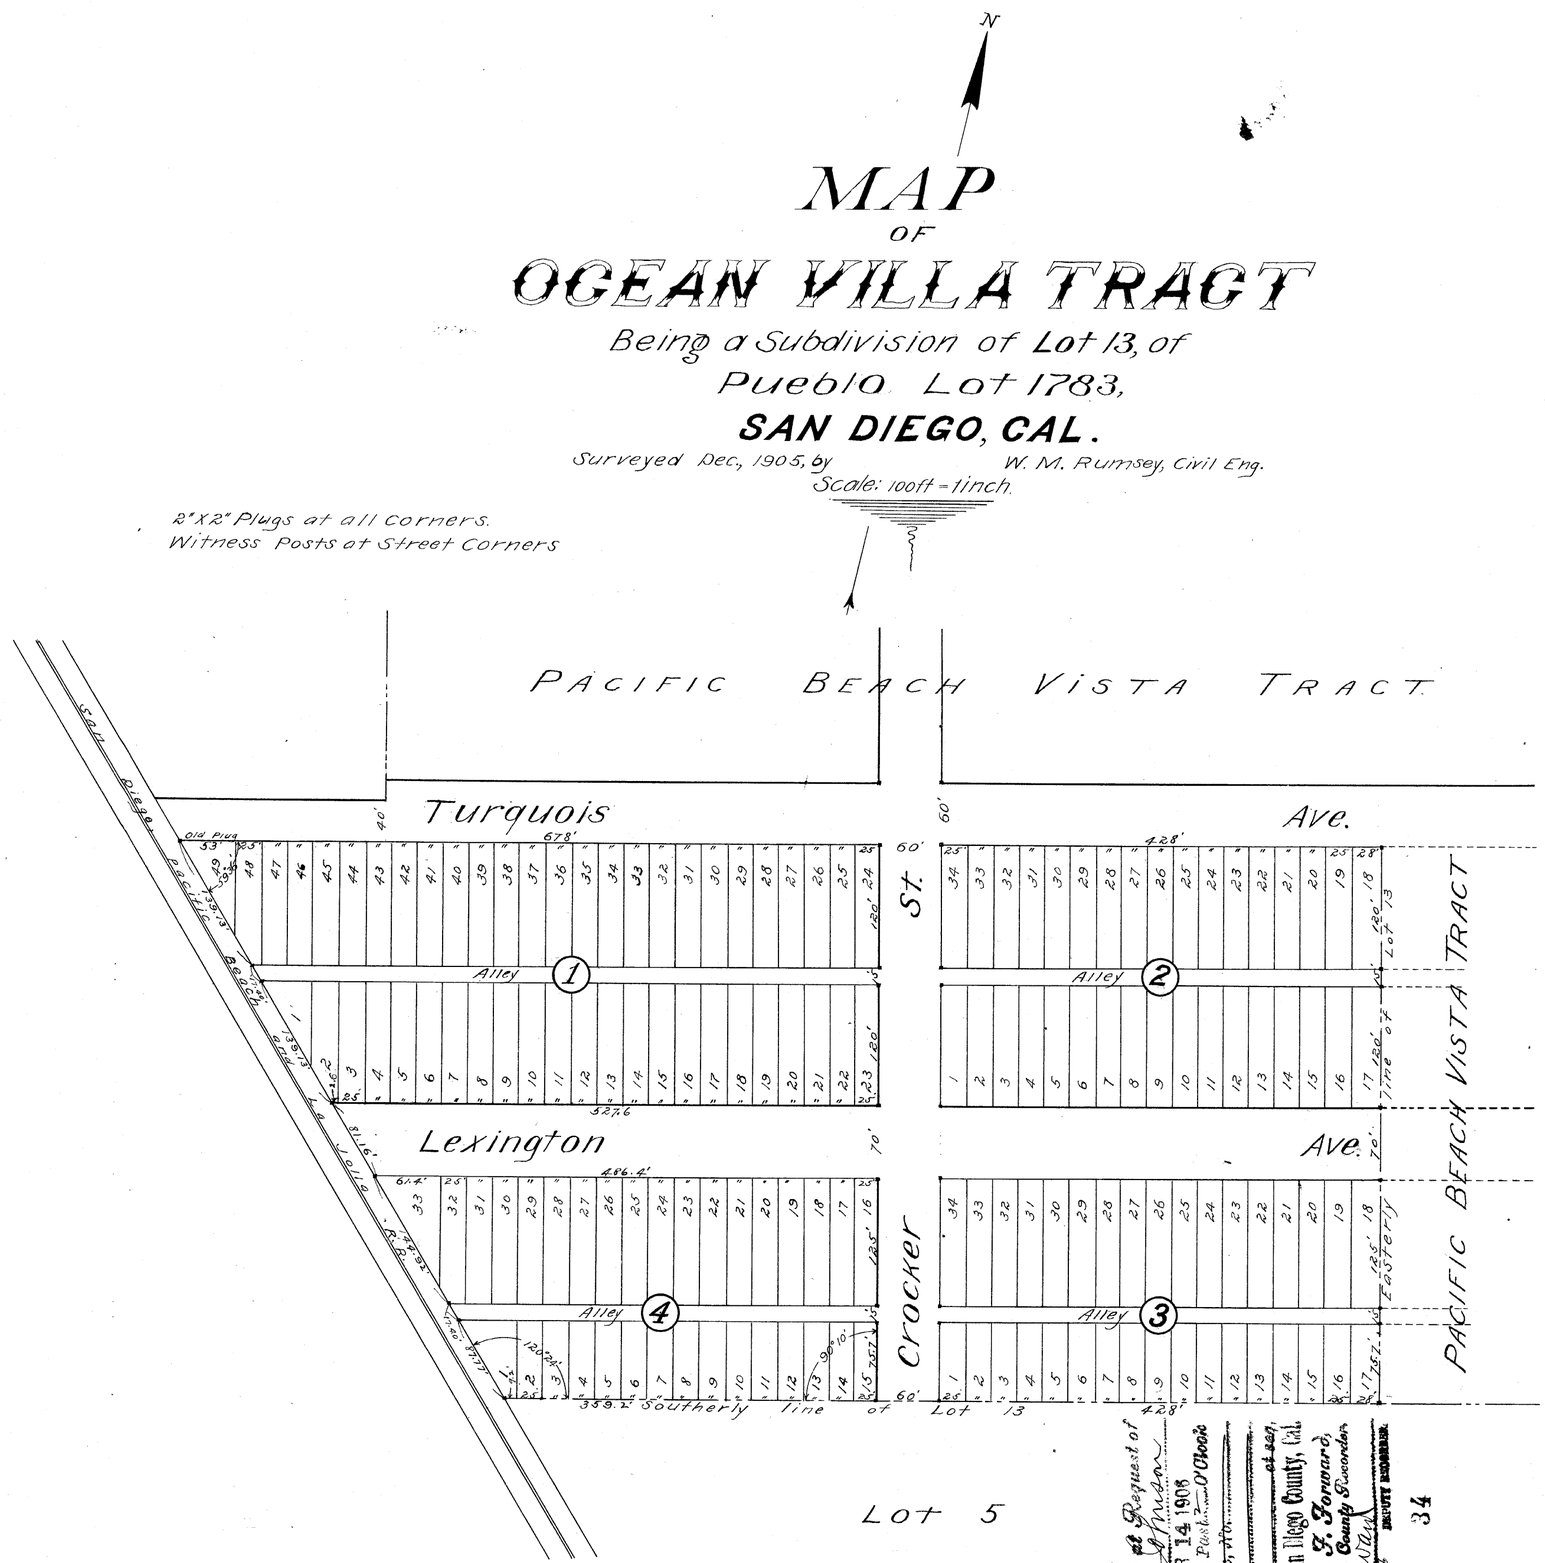

Proprietors Acknowledgement
San Diego, California,
January 2nd 1906

I hereby acknowledge and certify, that this Map or plat is a true and correct Map or Plat of Lot 13, Pueblo Lot 1783, in the City of San Diego, California, named and to be known as "Ocean Villa Tract"

C.K. Johnson

COUNTY OF SAN DIEGO } SS.
STATE OF CALIFORNIA }

On the 2nd day of January A.D., 1906, before me Minnie Schaffner a Notary Public in and for said County, personally appeared C.K. Johnson known to me to be the person whose name is subscribed to the foregoing proprietors acknowledgement and he acknowledged to me that he executed the same.

In Witness Whereof I have set my hand and affixed my official seal the day and year in this certificate first above written.

Minnie Schaffner
Notary Public in and for the County of San Diego, State of California.

CITY OF SAN DIEGO }
COUNTY OF SAN DIEGO } SS.
STATE OF CALIFORNIA }

The Board of Public Works of the City of San Diego, California, hereby finds and determines, that this Map Conforms to the surrounding surveys, and hereby allows and adopts the subdivision shown on this Map as Ocean Villa Tract.

Board of Public Works of the City of San Diego, California.
Dated Jany 11th 1906, by F. H. Dixon
Secretary.

CITY OF SAN DIEGO }
COUNTY OF SAN DIEGO } SS.
STATE OF CALIFORNIA }

The Common Council of the City of San Diego, California, hereby accepts on behalf of the Public the following named Streets, Roads, Alleys, Highways, and Unnamed alleys, Shown on this Map and Plat, viz:

Turquois Ave.
Lexington Ave.
Crocker St.
Unnamed Alleys

By order of the Common Council of the City of San Diego, California.
Dated March 6th 1906 by J. J. Bustler
City Clerk of the City of San Diego, California, and Ex-officio Clerk of the Common Council of the Said City of San Diego.

Filed at Request of C. K. Johnson
MAR 14 1908
at 4 P.M., Plat Book ... O'Clock
In Books, Page ...
Records of San Diego County, Cal.
Jno. L. Forward, County Recorder
By ... Deputy
Fee $.50
34