I hereby certify that this is a correct copy of Map № 854 on file in the office of the Recorder of San Diego County, California.
Dated: June 4th 1915
John F. Forward
County Recorder
San Diego County, Calif.

Filed at Request of O.J. Stough Sept. 28, 1898 at 5 min. past 11 o'clock A.M.
Jno. F. Forward Recorder
San Diego Co. Cal.
Fee 50¢ By W.E. Budlong Deputy

2

MAP OF PACIFIC BEACH

SUBDIVIDED FOR THE PACIFIC BEACH CO.

OCTOBER 1887

SCALE 600 FT. = ONE INCH.

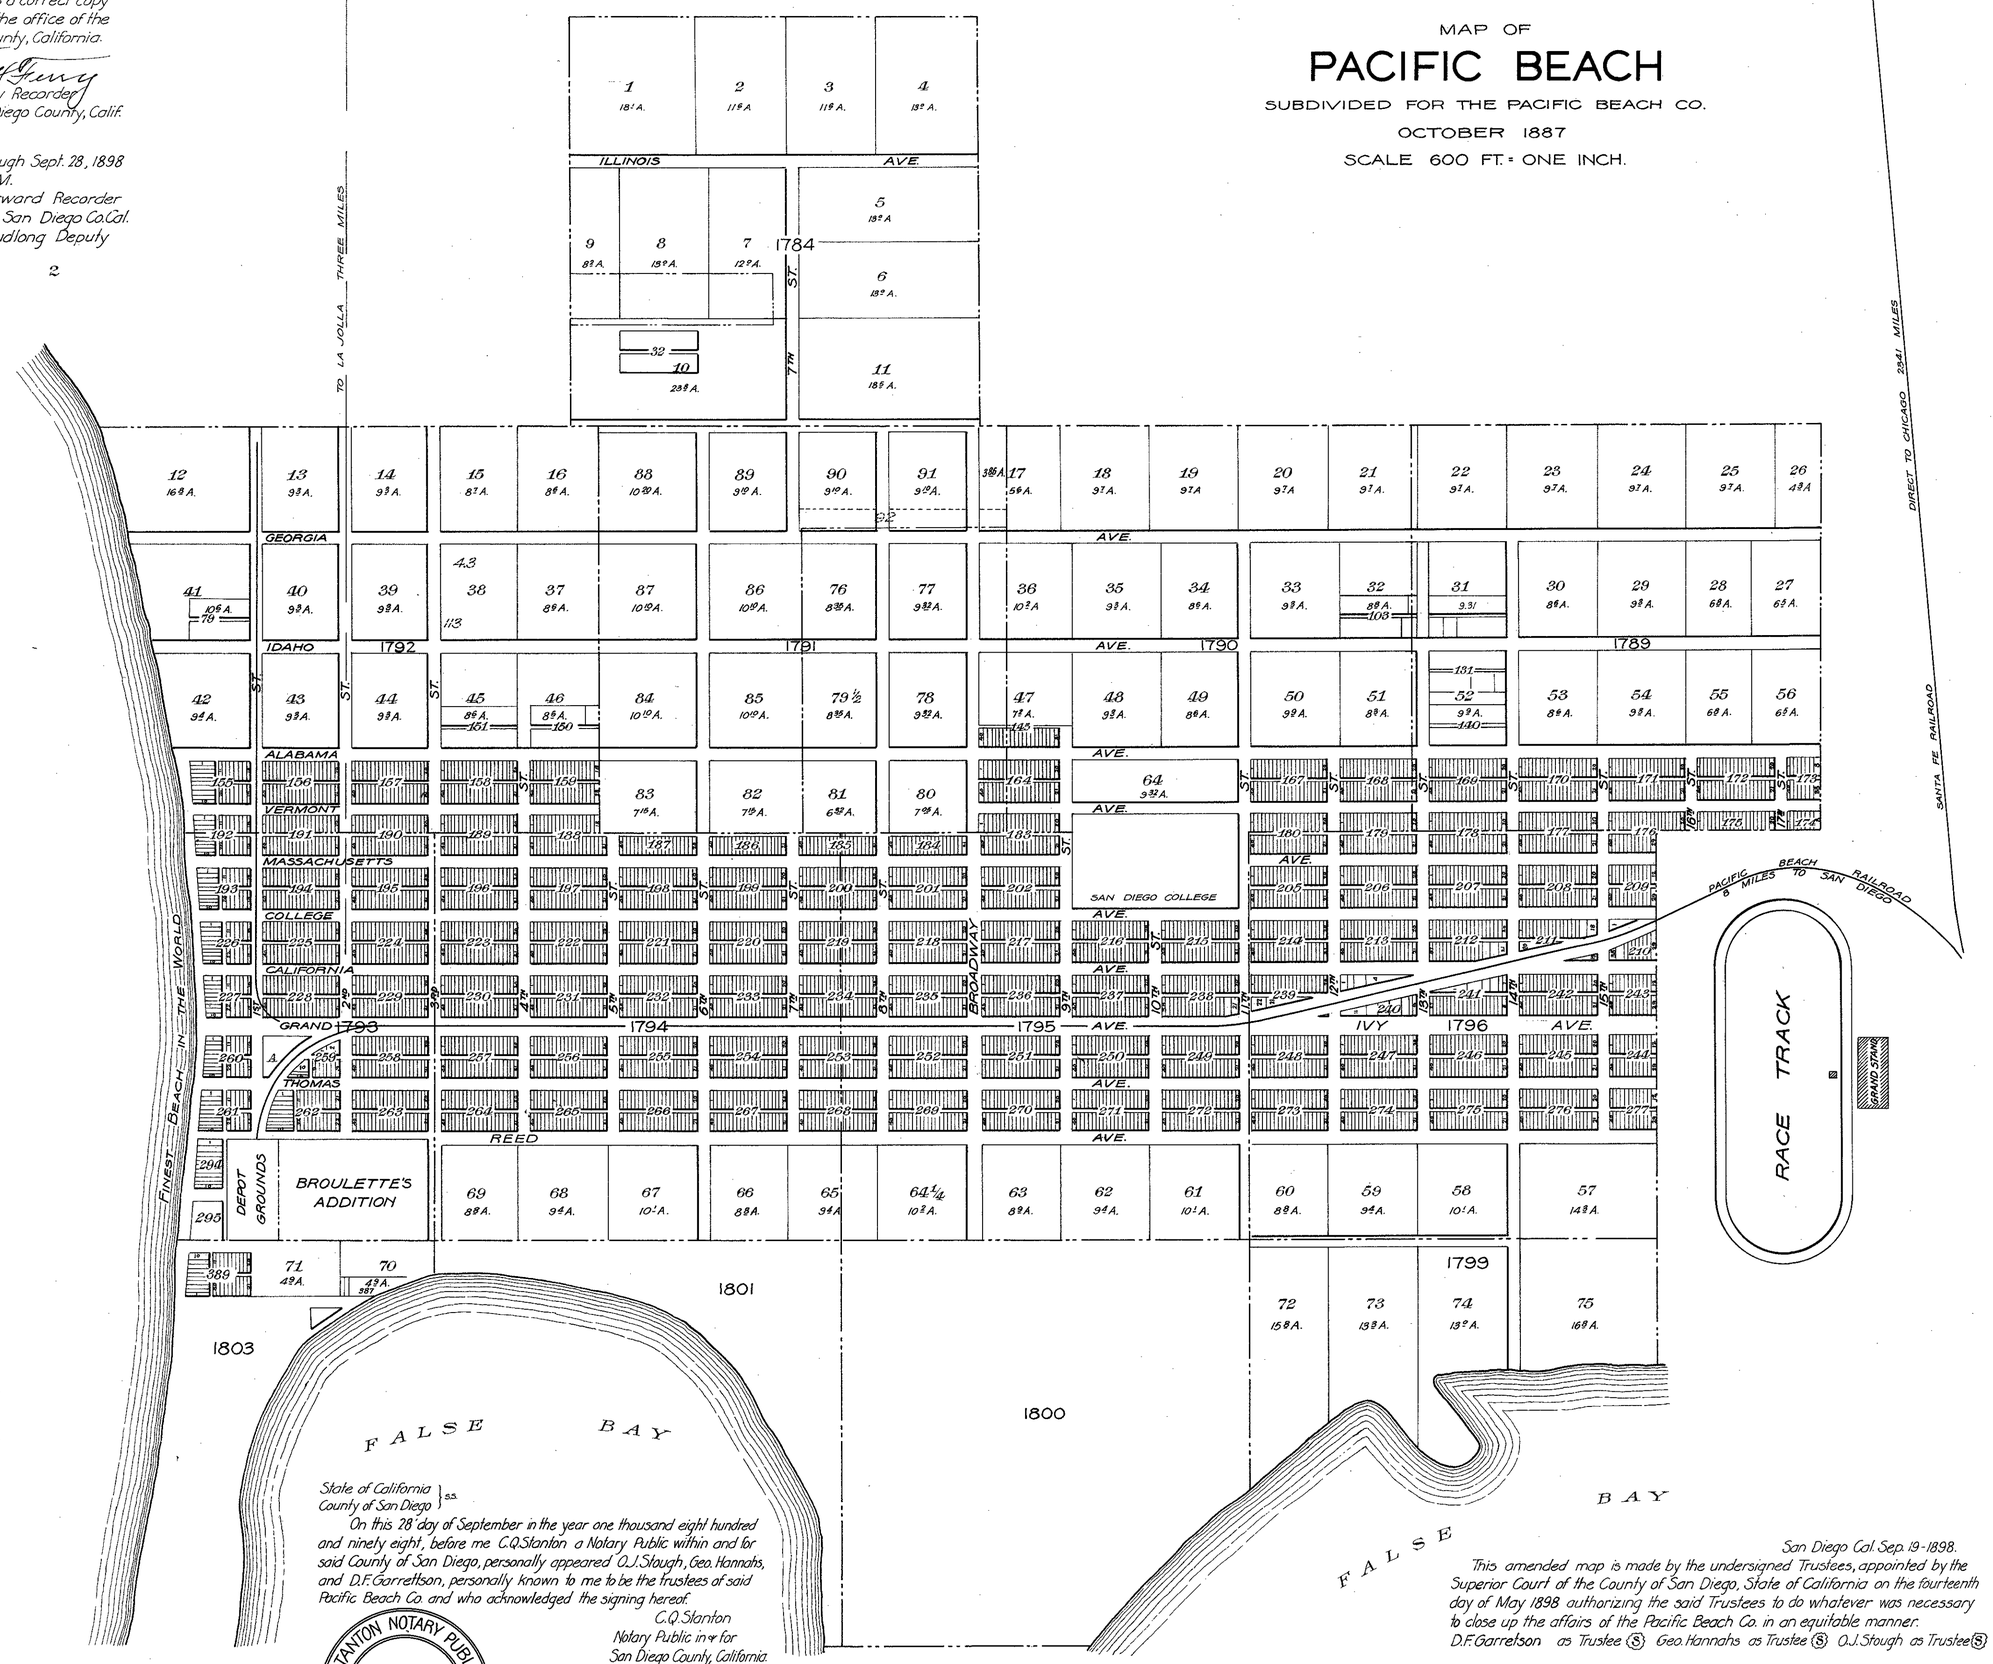

State of California } ss.
County of San Diego }

On this 28th day of September in the year one thousand eight hundred and ninety eight, before me C.Q. Stanton a Notary Public within and for said County of San Diego, personally appeared O.J. Stough, Geo. Hannahs, and D.F. Garretson, personally known to me to be the trustees of said Pacific Beach Co. and who acknowledged the signing hereof.

C.Q. Stanton
Notary Public in & for
San Diego County, California.

C.Q. STANTON NOTARY PUBLIC · SAN DIEGO CO. CAL. · Seal

San Diego Cal. Sep. 19-1898.

This amended map is made by the undersigned Trustees, appointed by the Superior Court of the County of San Diego, State of California on the fourteenth day of May 1898 authorizing the said Trustees to do whatever was necessary to close up the affairs of the Pacific Beach Co. in an equitable manner.

D.F. Garretson as Trustee (S) Geo. Hannahs as Trustee (S) O.J. Stough as Trustee (S)

MICROFILMED