894

MAP OF FORTUNA PARK ADDITION

Being a subdivision of the

Easterly ½ of P.L. 1800

SAN DIEGO, CAL.

Surveyed Nov. 14th, 1902, by W.M. Penney, Licensed Surveyor.

Scale: 200' = 1 inch.

■ Plug with Copper Tack

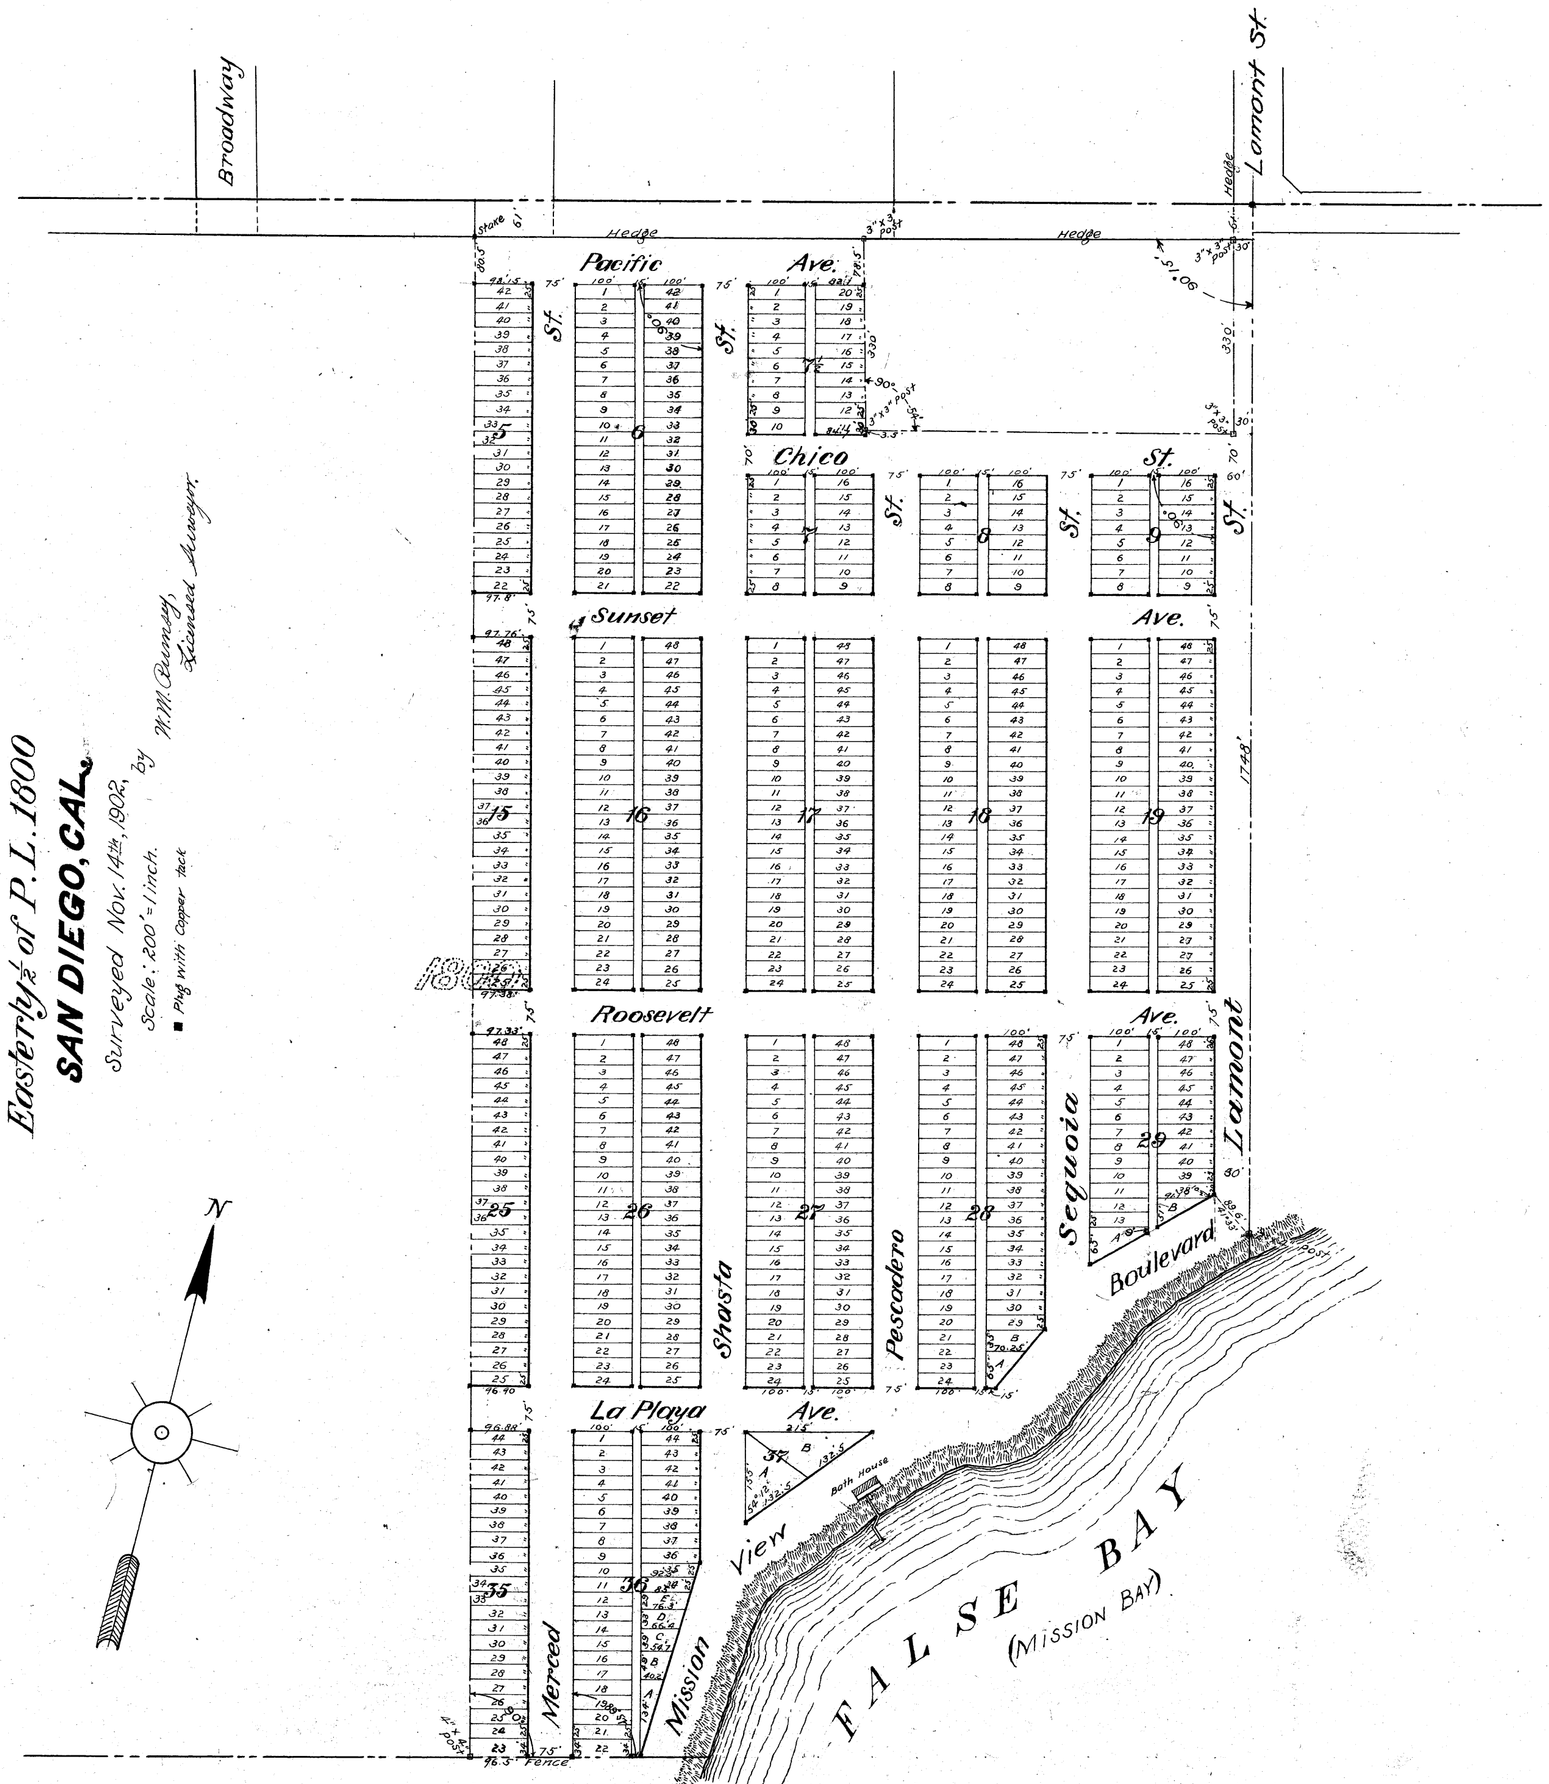

Filed at the request of Folsom Bros
Jan. 22. 1903
at 1:45 o'clock P.M.
Jno J Howard
Recorder.

Proprietors Acknowledgement

San Diego, California December 17 1902

We hereby acknowledge and certify that this map or plat is a true and correct map or plat of the Easterly ½ of Pueblo Lot 1800, in the City of San Diego, California, named and to be known as "Fortuna Park Addition".

C.M. Schmidt
A.J. Dula
Proprietor

State of California
County of San Diego } ss.

On this 17 day of November A.D. 1902, before me G C Arnold a Notary Public in and for said County, personally appeared C M Schmidt and A J Dula known to me to be the persons whose names are subscribed to the within instrument (Map of Fortuna Park Addition) and they acknowledged to me that they executed the same

In Witness Whereof I have set my hand and affixed my official seal, the day and year in the certificate first above written

G. C. Arnold
Notary Public in and for the County of San Diego, State of California.

City of San Diego
County of San Diego
State of California } ss.

The Board of Public Works of the City of San Diego, California, hereby finds and determines that this Map conforms to the surrounding Surveys, and hereby allows and adopts the Subdivision shown on this map as "Fortuna Park Addition"

Dated December 27th 1902.

Board of Public Works of the City of San Diego, California.
by F. H. Dixon
Secretary.

City of San Diego
County of San Diego
State of California } ss.

The Common Council of the City of San Diego, California, hereby accepts on behalf of the Public the following named Streets, roads, alleys, and highways, shown on this map and plat, to-wit:

Pacific Ave. Merced St.
Sunset Ave. Shasta St.
Roosevelt Ave. Pescadero St.
La Playa Ave. Sequoia St.
Chico St. Lamont St.
Mission View Boulevard and the unnamed alleys.

January 20th, 1903.

By order of the Common Council of the City of San Diego, California.
E. D. Goldman
City Clerk of the City of San Diego, California, and Ex-officio Clerk of the Common Council of the City of San Diego.

894