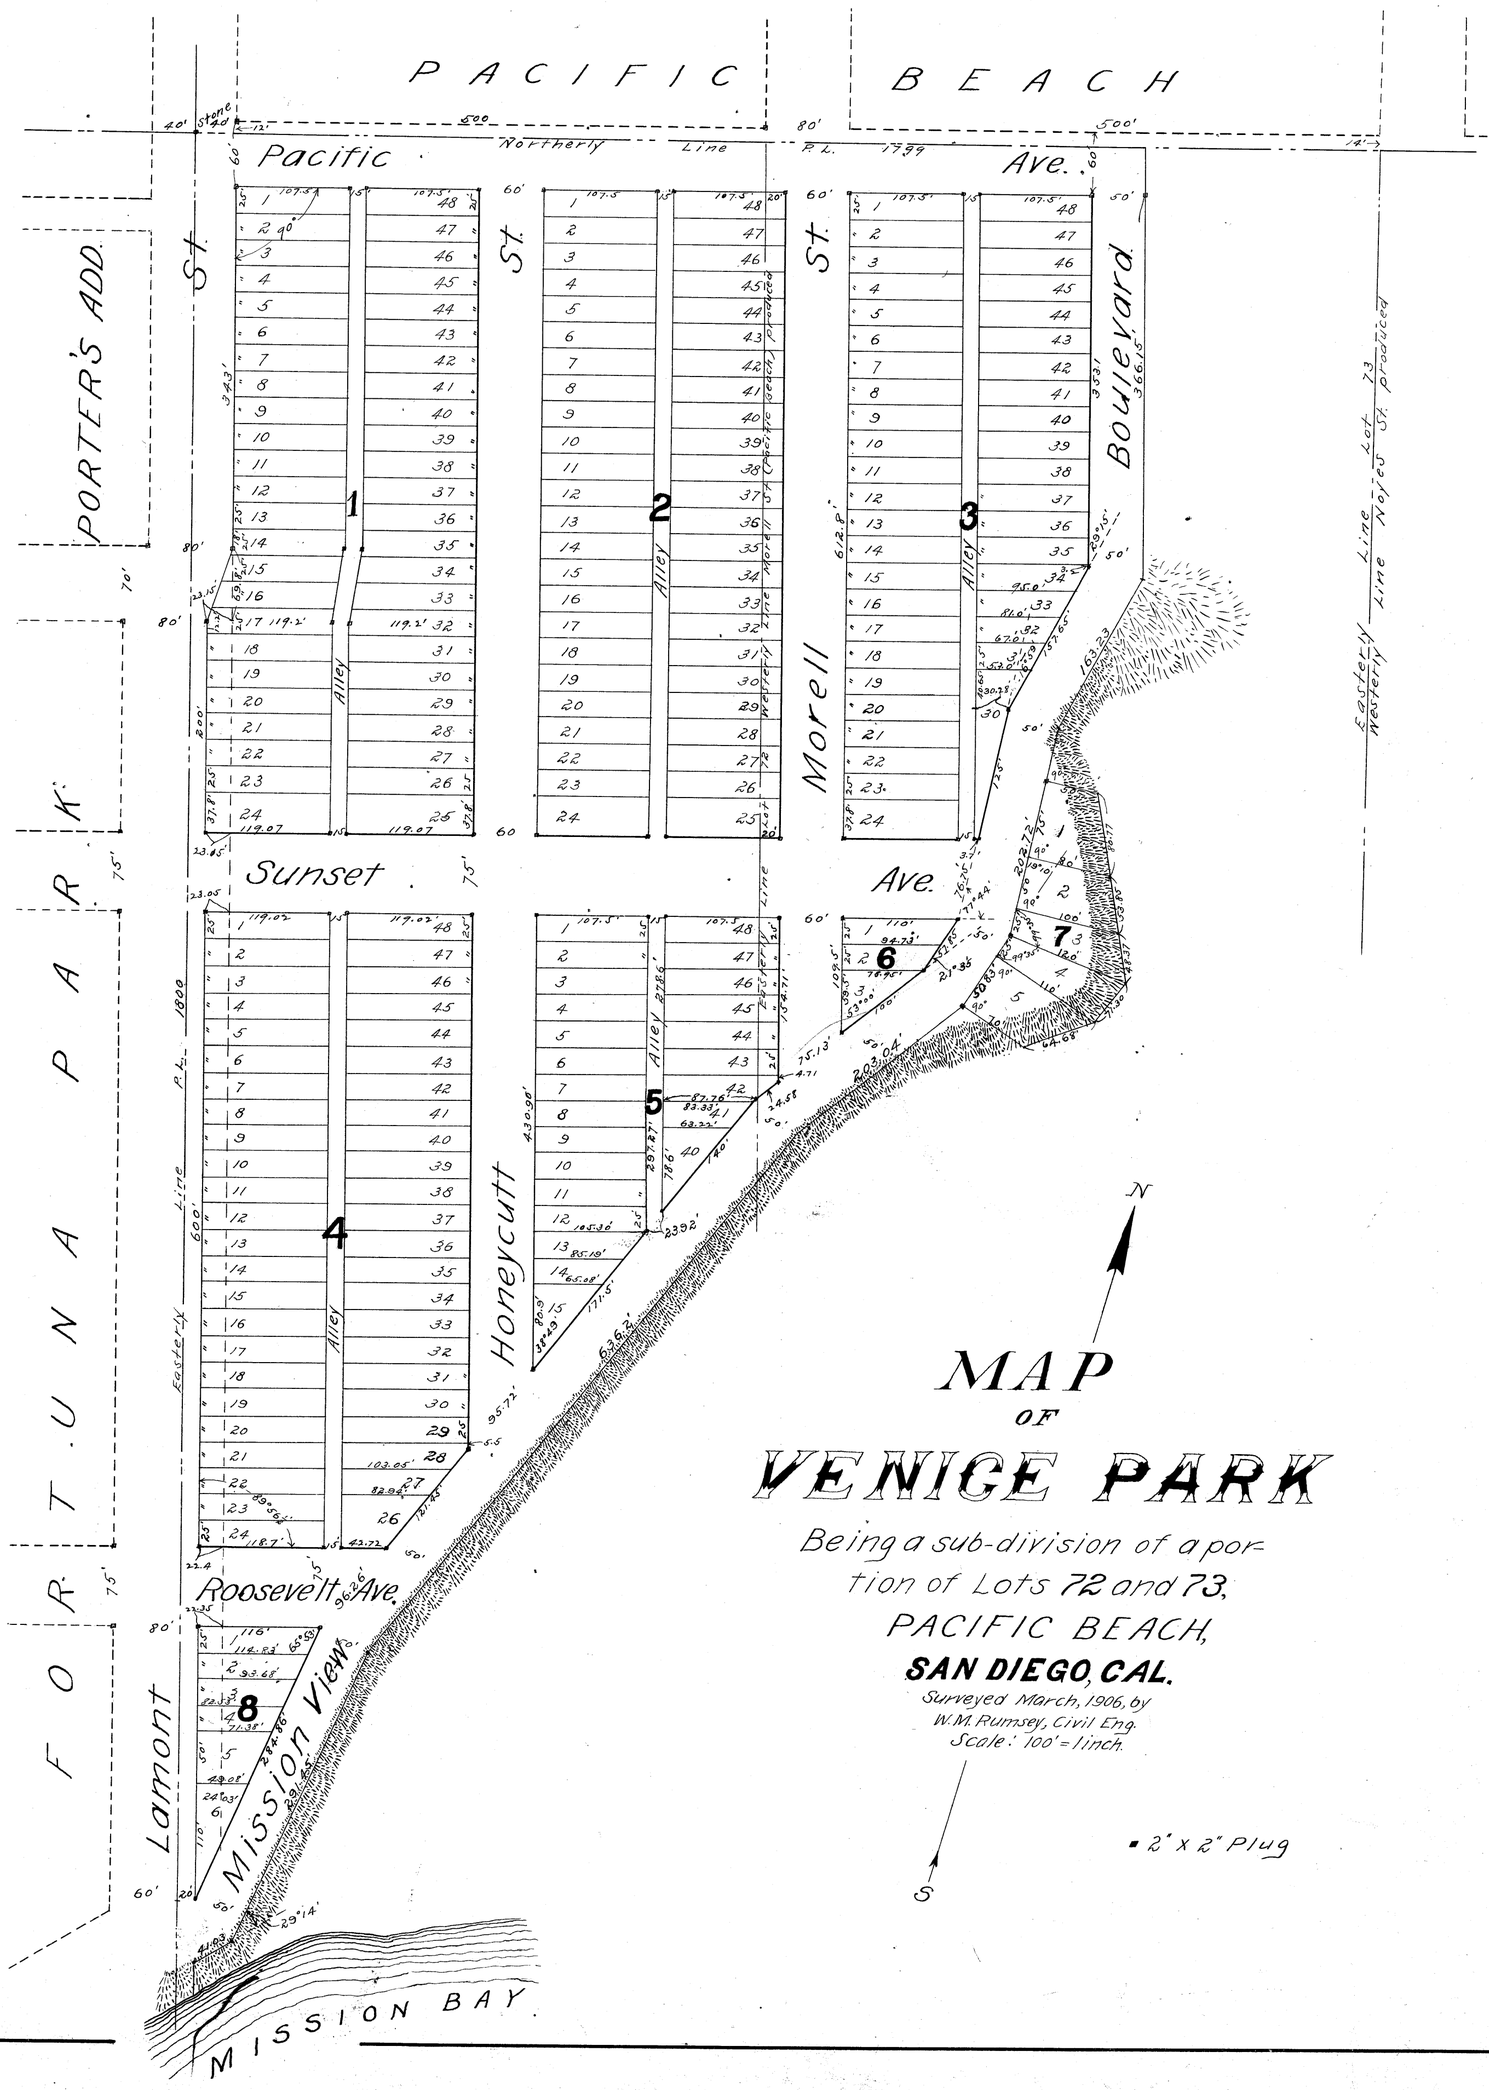

MAP OF VENICE PARK

Being a sub-division of a portion of Lots 72 and 73, PACIFIC BEACH, SAN DIEGO, CAL.

Surveyed March, 1906, by W.M. Rumsey, Civil Eng.
Scale: 100' = 1 inch.

N

S

■ 2" x 2" Plug

Proprietors' Acknowledgement

We hereby acknowledge and certify that this map or plat is a true and correct map or plat of a portion of Lots 72 and 73, in Pueblo Lot 1799, Pacific Beach, in the City of San Diego, State of California, named and to be known as "Venice Park".

E.H. Hinkle
E.E. Patterson
Proprietors.

County of San Diego } SS.
State of California }

On the 15th day of March, A.D. 1906, before me W. Rudiong a Notary Public in and for said County, personally appeared E.H. Hinkle and E.E. Patterson known to me to be the persons whose names are subscribed to the foregoing proprietors acknowledgement (Map of Venice Park) and they acknowledged to me that they executed the same.

In Witness Whereof I have set my hand and affixed my official seal the day and year in the certificate first above written.

W. Rudiong.
Notary Public in and for the County of San Diego, State of California.

City of San Diego
County of San Diego } SS.
State of California

The Board of Public Works of City of San Diego, California, hereby finds and determines, that this Map Conforms to the Surrounding Surveys, and hereby allows and adopts the sub-division shown on this Map as Venice Park

Board of Public Works of the City of San Diego, California.

Dated March 22 1906. by G.W. Dixon Secretary.

City of San Diego
County of San Diego } SS.
State of California

The Common Council of the City of San Diego, California, hereby accepts on behalf of the Public the following named Streets, Roads, Alleys, Highways, and unnamed alleys show on this Map and Plat. Viz:

Pacific Ave.
Sunset Ave.
Roosevelt Ave.
Lamont St.
Honeycutt St.
Morell St.
Mission Boulevard.
Unnamed Alleys.

By order of the Common Council of the City of San Diego, California.

Dated May 11th 1906 J.F. Butler
City Clerk of the City of San Diego, California, and Ex-officio Clerk of the Common Council of the said City of San Diego.

Filed at Request of Abst. Title & Trust Co. May 24, 1906 at 35 min past 2 o'clock P.M.

Jno P. Howard
County Recorder
San Diego Cal.

Fee .50