MICROFILMED AT 15:1 REDUCTION


2439

MAP NO. 2439

SHEET 2 OF 2 SHEETS

CHALCEDONY TERRACE ADDITION

SCALE: 1"=50'

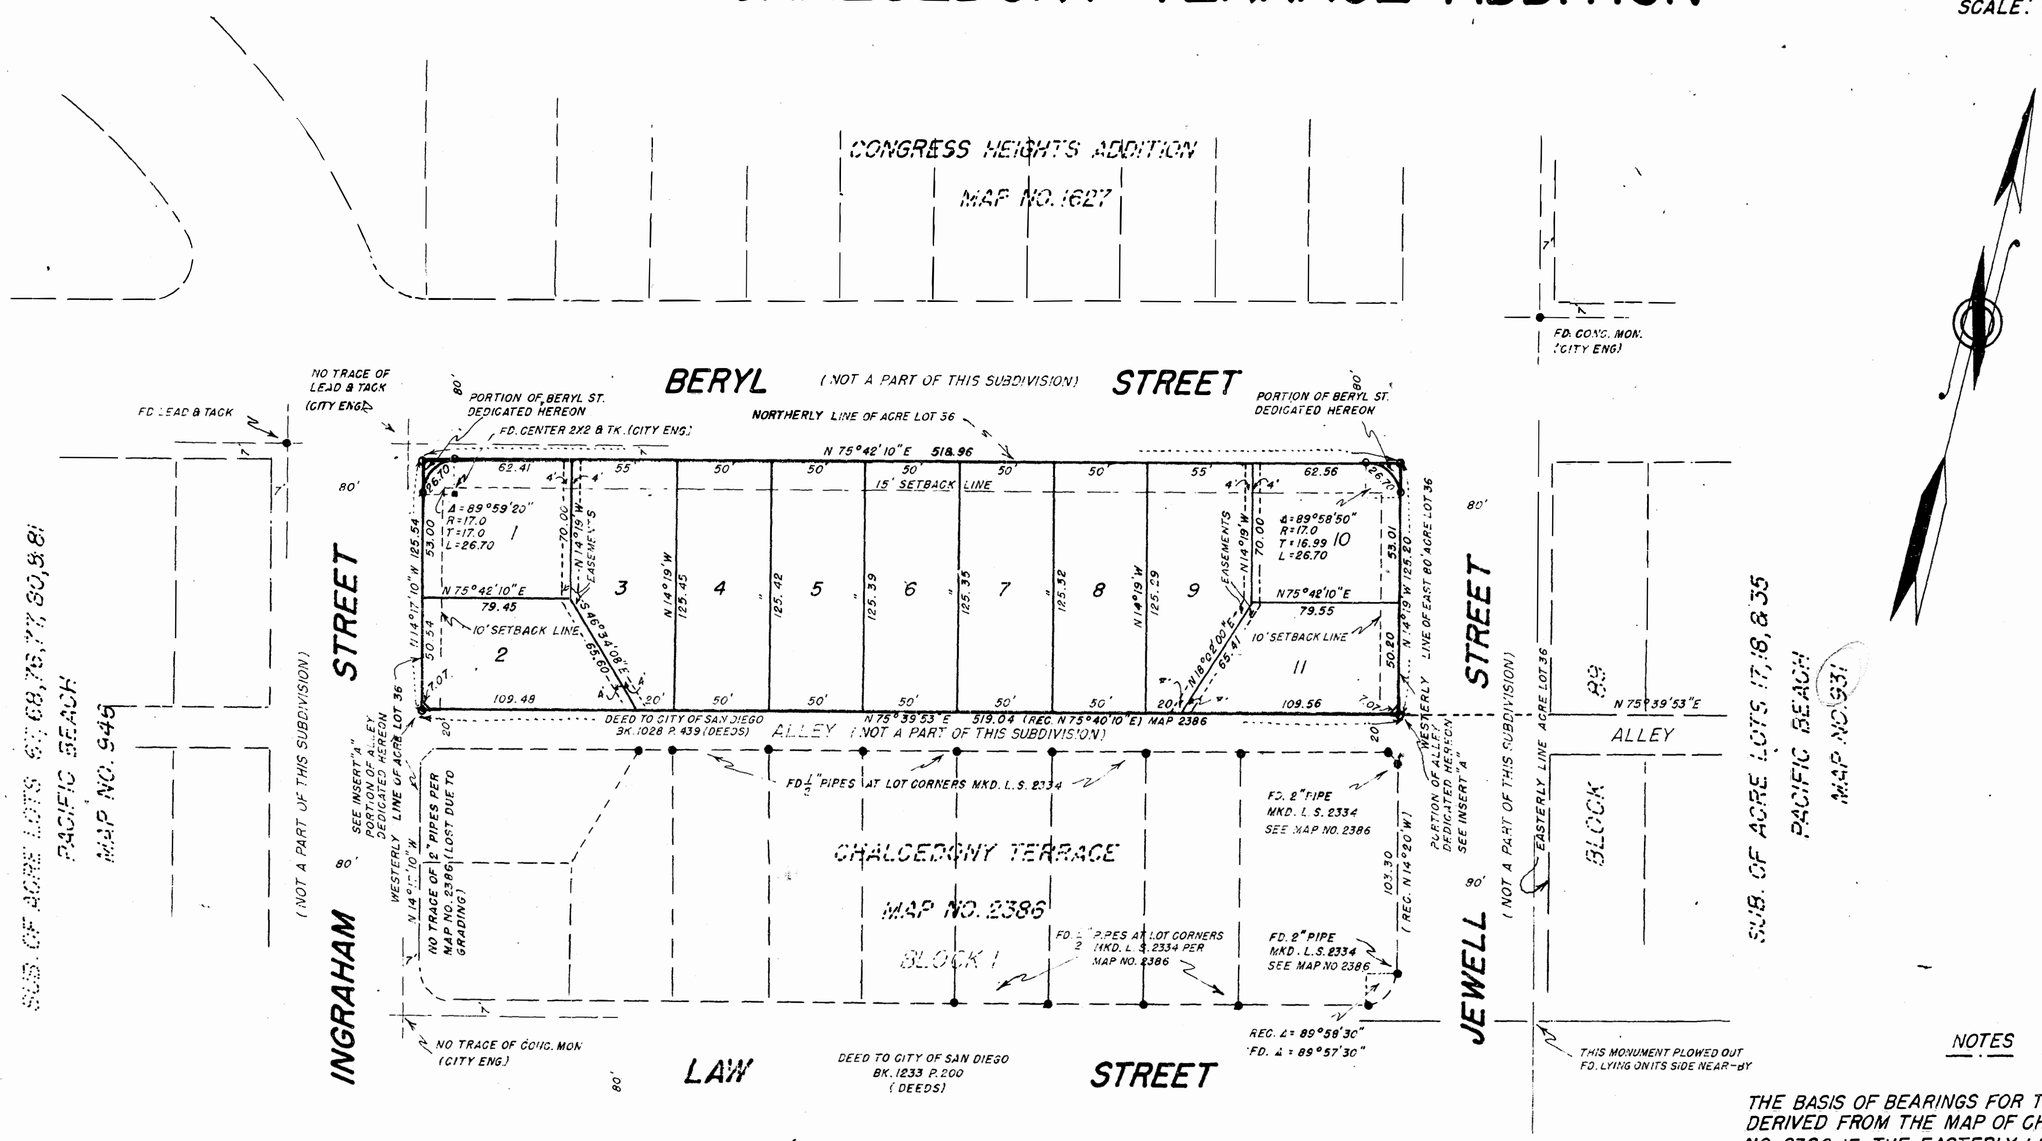

NOTES

THE BASIS OF BEARINGS FOR THIS SURVEY WAS DERIVED FROM THE MAP OF CHALCEDONY TERRACE NO. 2386, IE, THE EASTERLY LINE OF INGRAHAM ST. N 14°17'10"W

2"GALV. IRON PIPES WITH CEMENT CORE, 18"LONG, CENTERED WITH A BRASS DISK STAMPED L.S. 2201 SET AT ALL BLOCK CORNERS. AND POINTS OF CURVES

3/4" IRON PIPES WITH CEMENT CORE 18"LONG, CENTERED WITH A BRASS DISK STAMPED L.S. 2201 SET AT LOT CORNERS.

POINTS FOUND ARE MARKED THUS: ●

2"GALV. IRON PIPES 24"LONG WITH CEMENT CORE AND CENTERED WITH A BRASS DISK STAMPED L.S. 2201 SET AT ALL SUBDIVISION BOUNDARY CORNERS - MARKED THUS:

PRECISION
FEB 2 1960
MICROFILMED

xxx